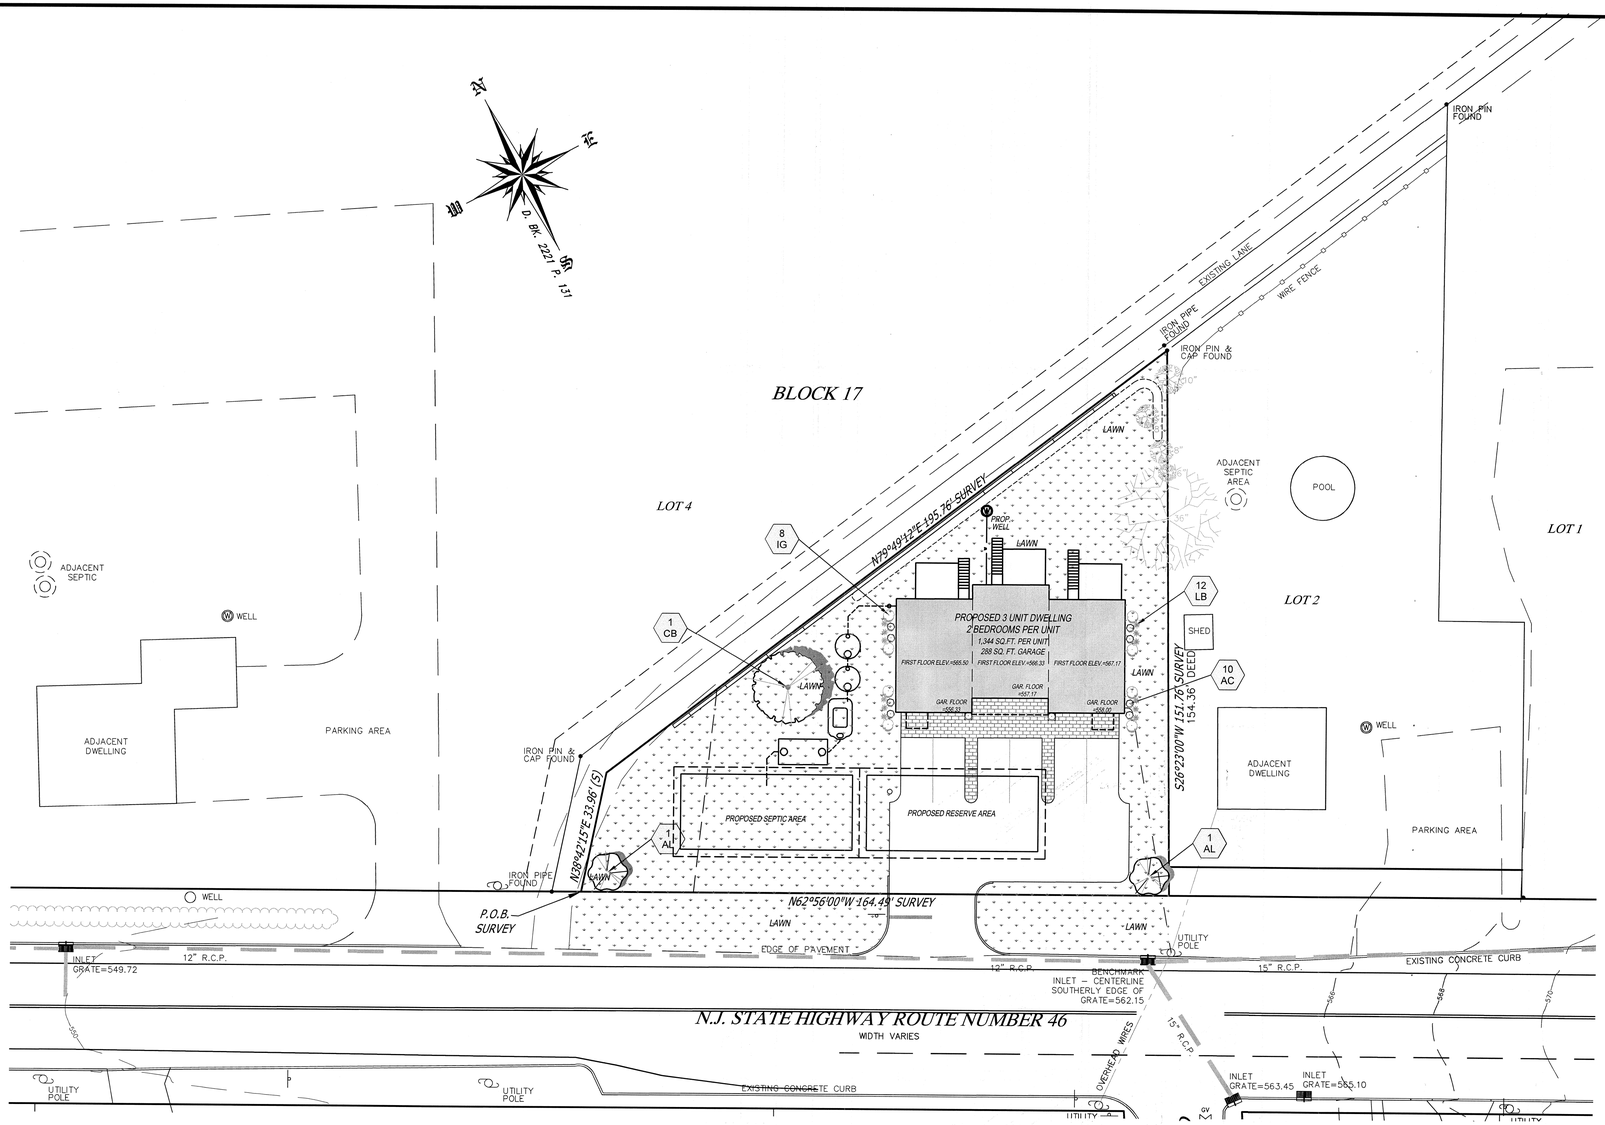

PLANT SCHEDULE

TREES	CODE	BOTANICAL NAME	CONT	CAL	FIELD4	QTY
	AL	Amelanchier laevis Allegheny Serviceberry	25 gal		Multi-Stem	2
	CB	Carpinus betulus 'Fastigiata' Pyramidal European Hornbean	B & B	2" Cal		1
SHRUBS	CODE	BOTANICAL NAME	SIZE	FIELD2		QTY
	AC	Astilbe chinensis 'Little Vision in Pink' Chinese Astilbe	1.5 gal			10
	IG	Ilex glabra Inkberry Holly	1.5 gal			8
	LB	Liriope muscari 'Big Blue' Big Blue Lilyturf	1 gal			12

20 0 10 20 40

1 inch = 20 ft.

ALFRED A. STEWART, JR.

3/23/21

DATE: 02-12-2021

NJ PROFESSIONAL ENGINEER & LAND SURVEYOR, LIC. No. 24GB03588300

REV.	DATE	DESCRIPTION	BY
1	3/23/21	Completeness	A.S

LANDSCAPE PLAN FOR

206 NJ STATE HIGHWAY ROUTE NO. 46, TAX MAP SHEET NO. 602

LOT 3 BLOCK 17

TOWNSHIP OF INDEPENDENCE, WARREN COUNTY, N.J.

STEWART SURVEYING & ENGINEERING, LLC

148 EAST MAIN STREET
SUITE 1
ROCKAWAY, N.J. 07866

PHONE: 973-586-3736
FAX: 973-586-3739
SIRVEYOR@VERIZON.NET

CERTIFICATE OF AUTHORIZATION No. 24GA28093800

DRAWN BY:	A.A.S.
SCALE:	1"=20'
FILE No.	18-195
DWG	8195-20201207.DWG

5/8

LAYOUT: LAND & LIGHT